





**THE PORT AUTHORITY  
OF NEW YORK AND NEW JERSEY**


*Peter K. Swamy*  
ENGINEERING PROGRAM MANAGER  
*Alfred Brown*  
CHIEF MECHANICAL ENGINEER

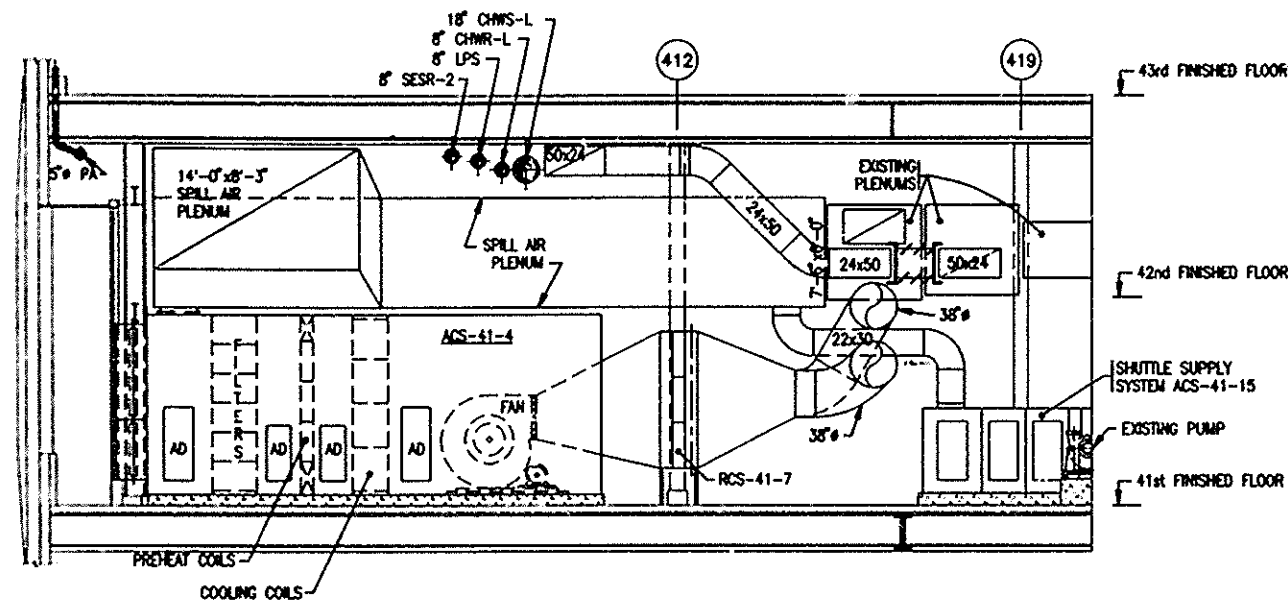


**SECTION - REMOVAL**  
H  
M-14  
SCALE IN FEET

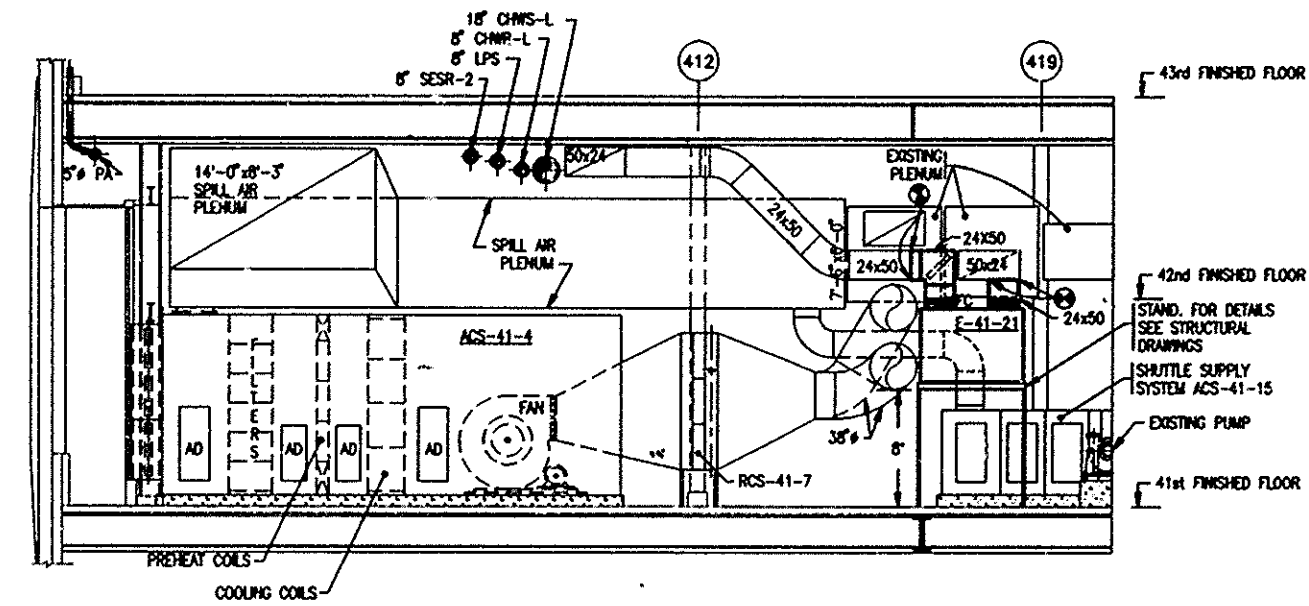

**SECTION - INSTALLATION**  
H  
M-14  
SCALE IN FEET

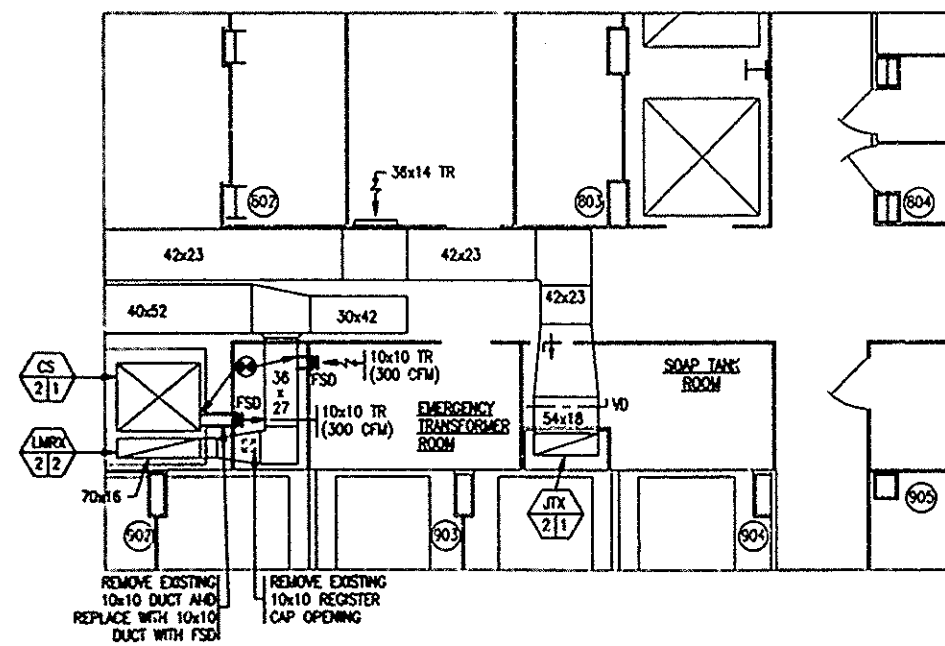

**PART PLAN - 41st FLOOR**  
SCALE IN FEET

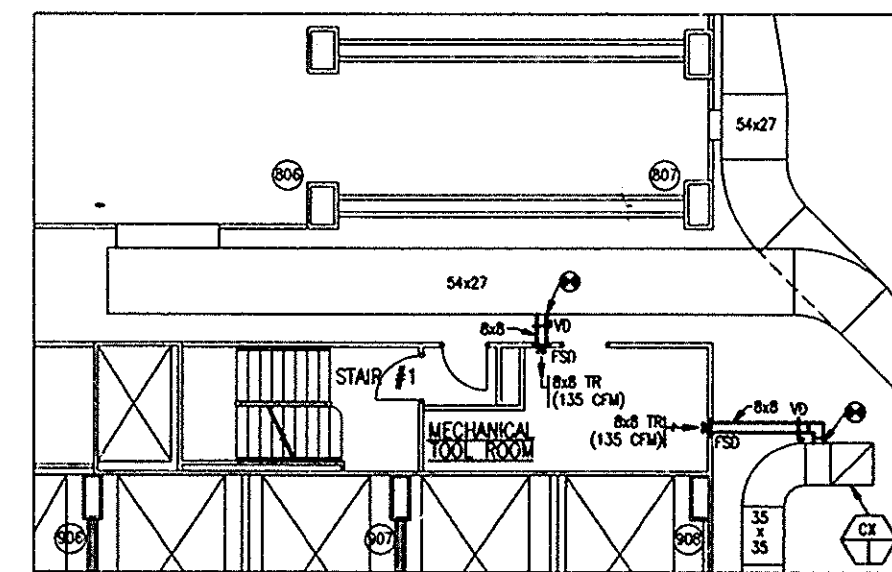

**PART PLAN - 41st FLOOR**  
SCALE IN FEET

I HEREBY CERTIFY THAT THIS IS A TRUE AND CORRECT COPY OF ONE OF THE CONTRACT DRAWINGS CONSTITUTING A PART OF CONTRACT NO. WTC-802.071 IN THE FORA IN WHICH SAID DRAWINGS EXISTED AT THE TIME THE SAID CONTRACT WAS EXECUTED BY THE PARTIES.

DATE 6/21/95 *Santhan A. Aslam*  
SPEC. WRITER  
DATE 8/15/95 *Peter K. Swamy*  
ENGINEER OF DESIGN

No.	Date	Revision	Approved

Engineering Department  
Design Division

The World Trade  
Center

Electrical/HVAC  
Upgrade Program

**TOWER ONE AND TWO  
LOW VOLTAGE  
SUBSTATIONS  
CONSTRUCTION AND  
INSTALLATION**

**MECHANICAL**

**SUBSTATION SS-41S  
TOWER ONE  
PART PLANS  
AND SECTIONS**

This drawing subject to conditions in contract. All inventions, ideas, designs and methods herein are reserved to Port Authority and may not be used without its written consent.

A.B./E.E.	E.E.	S.W.
Designed by	Drawn by	Checked by

Date 5/1/95 Scale AS NOTED

Contract Number  
WTC-802.071  
Drawing Number  
M-15